


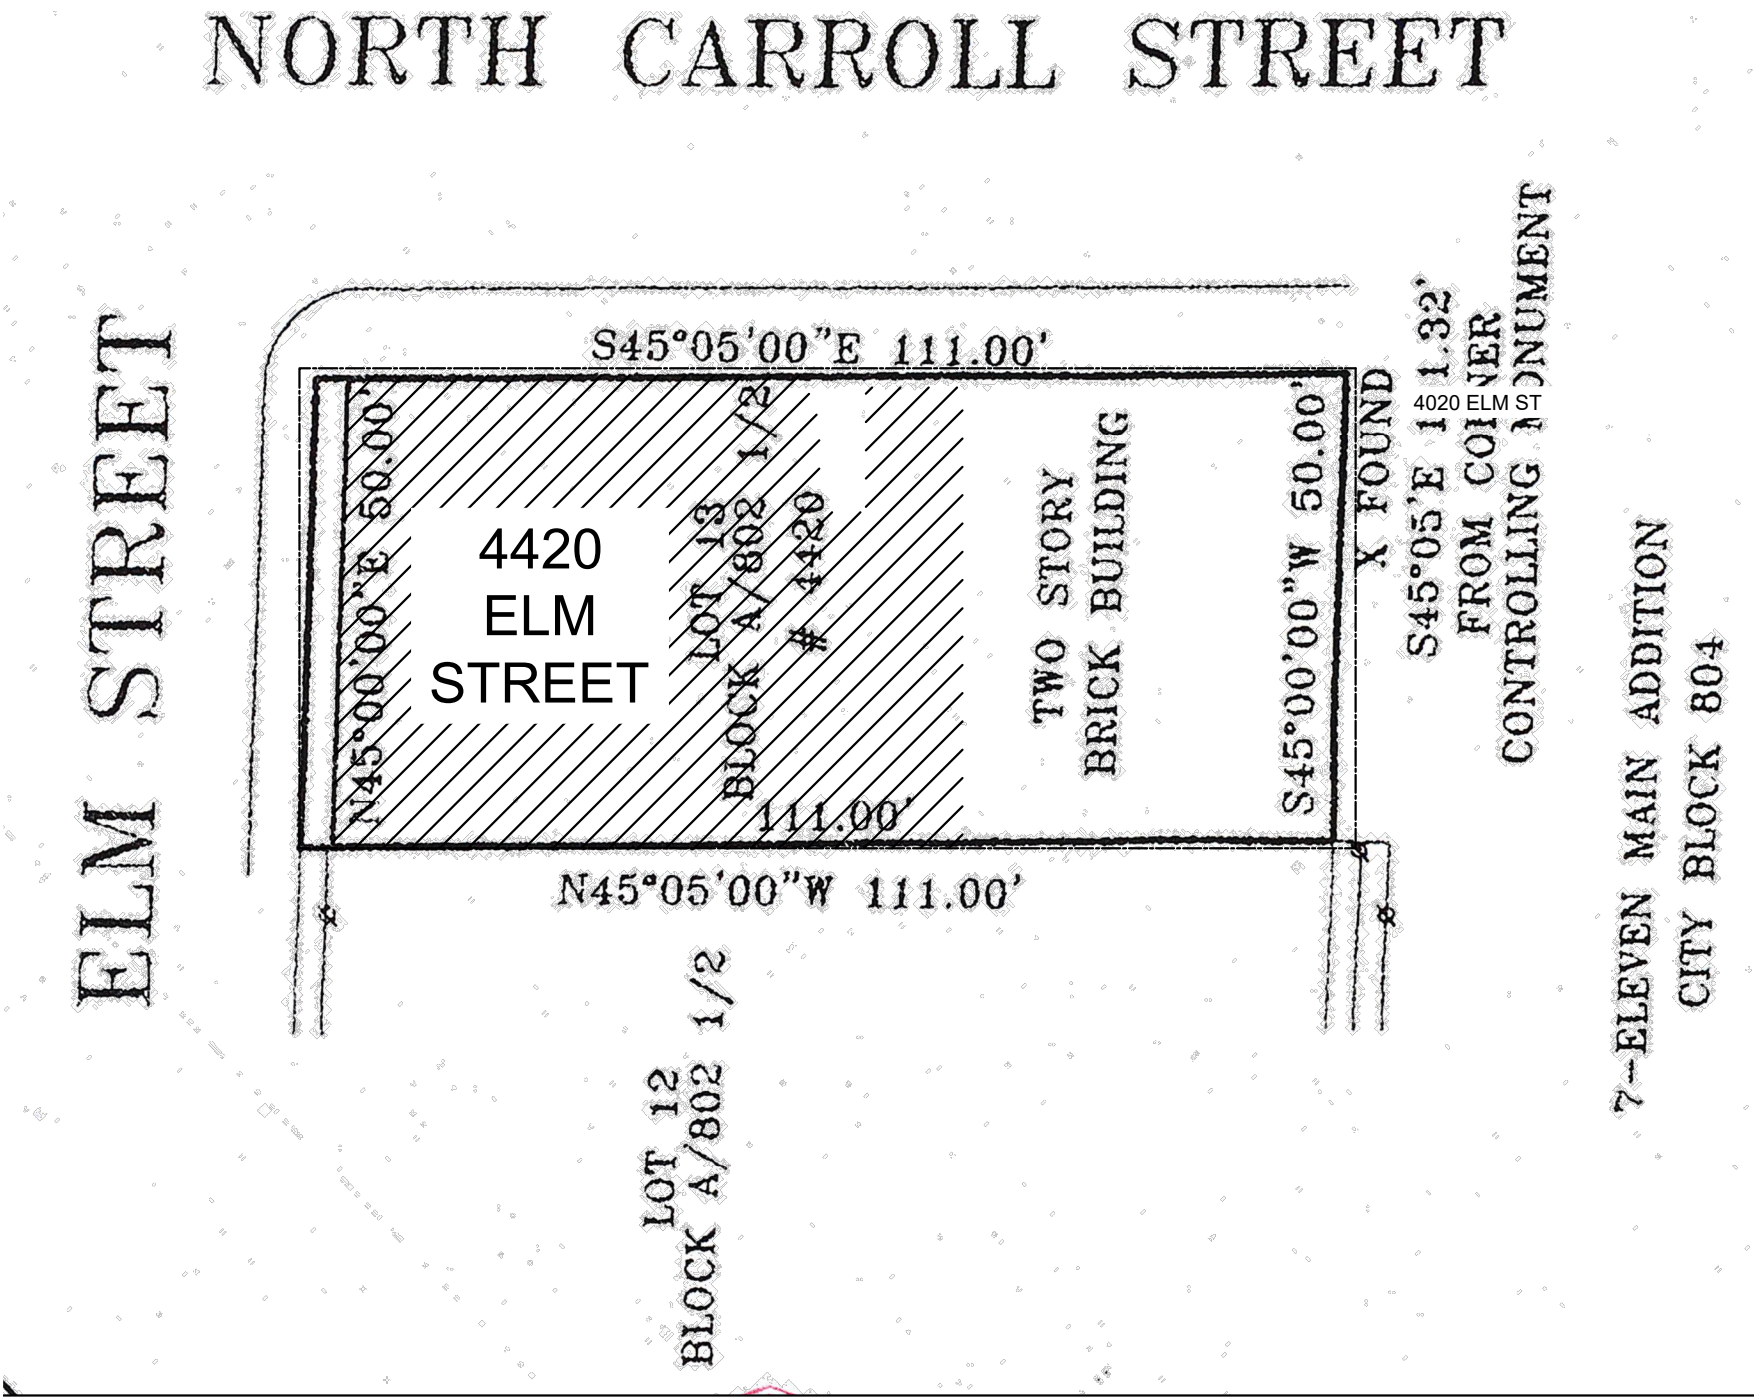

W. R. Arnquist, AIA
4701 Sycamore St
Dallas, TX 75204-7029
214.796.6170
bill.arnquist@outlook.com

I HEREBY CERTIFY THAT THE PORTION
OF THESE DOCUMENTS BEARING MY
SEAL HAVE BEEN PREPARED BY ME OR
UNDER MY SUPERVISION.



W. R. Arnquist
25 FEB 2020


TENANT SPACE

4420 ELM STREET
DALLAS, TEXAS 75226

25 FEB 2020

Sheet:

A-101

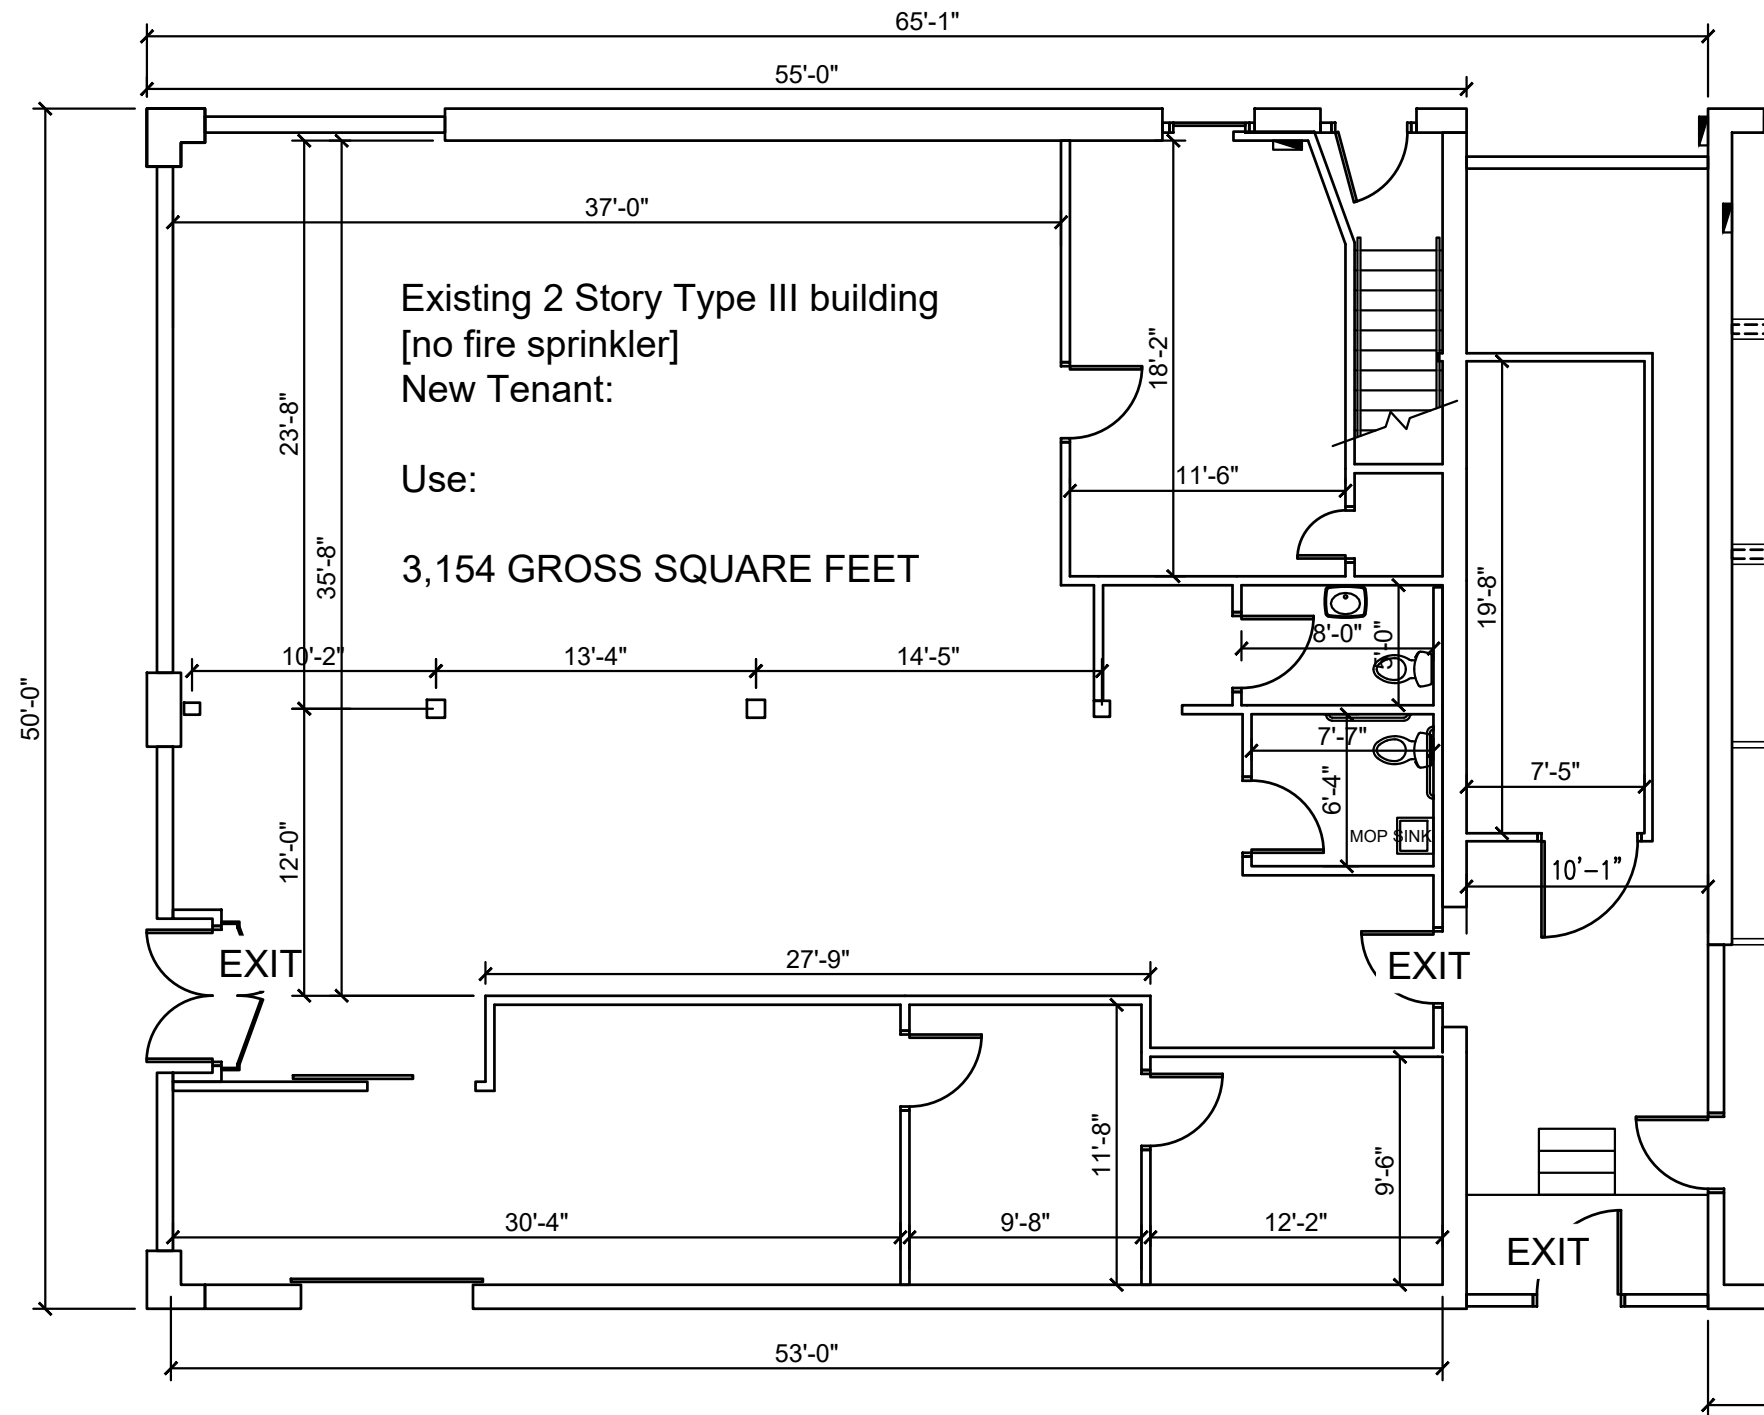

FLOOR PLAN

SCALE 1/8"=1'-0"



W. R. Arnquist, AIA

4701 Sycamore St
Dallas, TX 75204-7029
214.796.6170
bill.arnquist@outlook.com

I HEREBY CERTIFY THAT THE PORTION
OF THESE DOCUMENTS BEARING MY
SEAL HAVE BEEN PREPARED BY ME OR
UNDER MY SUPERVISION.



W. R. Arnquist
25 FEB 2020

TENANT SPACE

4420 ELM STREET
DALLAS, TEXAS 75226

25 FEB 2020

Sheet:

A-102