




W. R. Arnquist, AIA

4701 Sycamore St
Dallas, TX 75204-7029
214.796.6170
bill.arnquist@outlook.com

I HEREBY CERTIFY THAT THE PORTION
OF THESE DOCUMENTS BEARING MY
SEAL HAVE BEEN PREPARED BY ME OR
UNDER MY SUPERVISION.

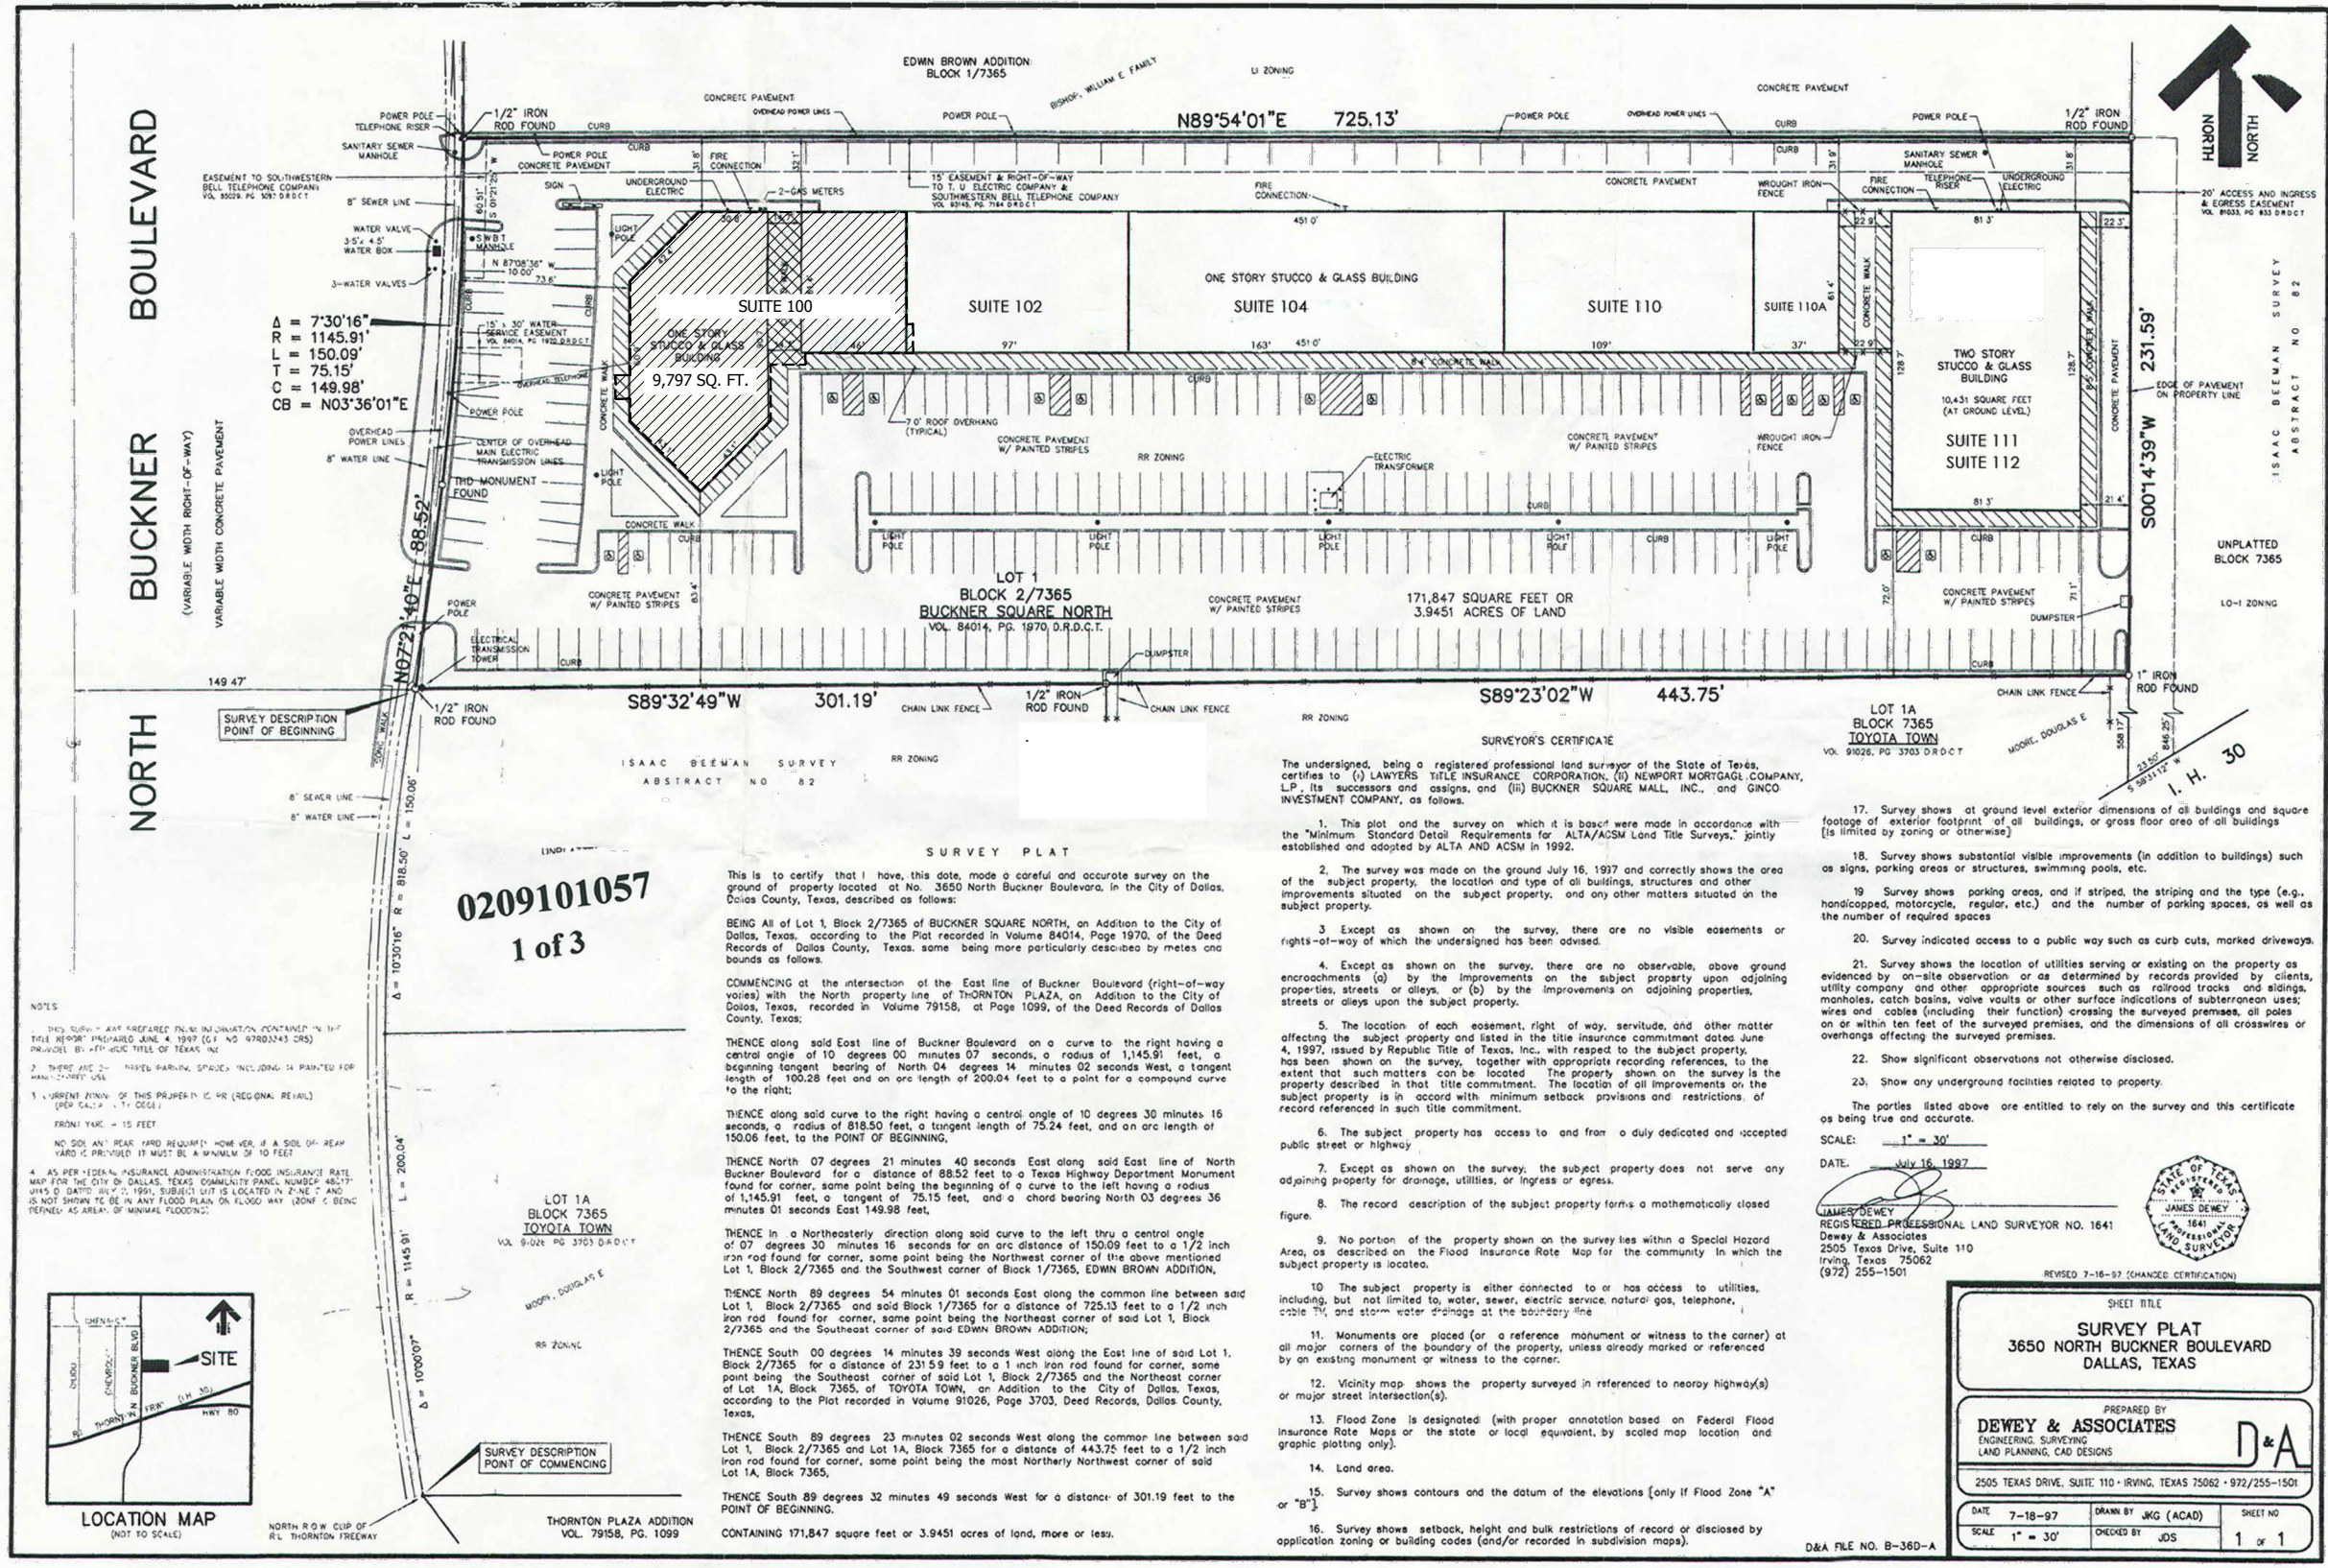

TENANT SPACE


3650 N BUCKNER BLVD

SUITE 100


DALLAS, TEXAS 75228

SITE PLAN


SCALE 1"=80'-0"

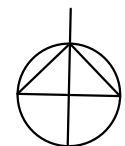

NORTH

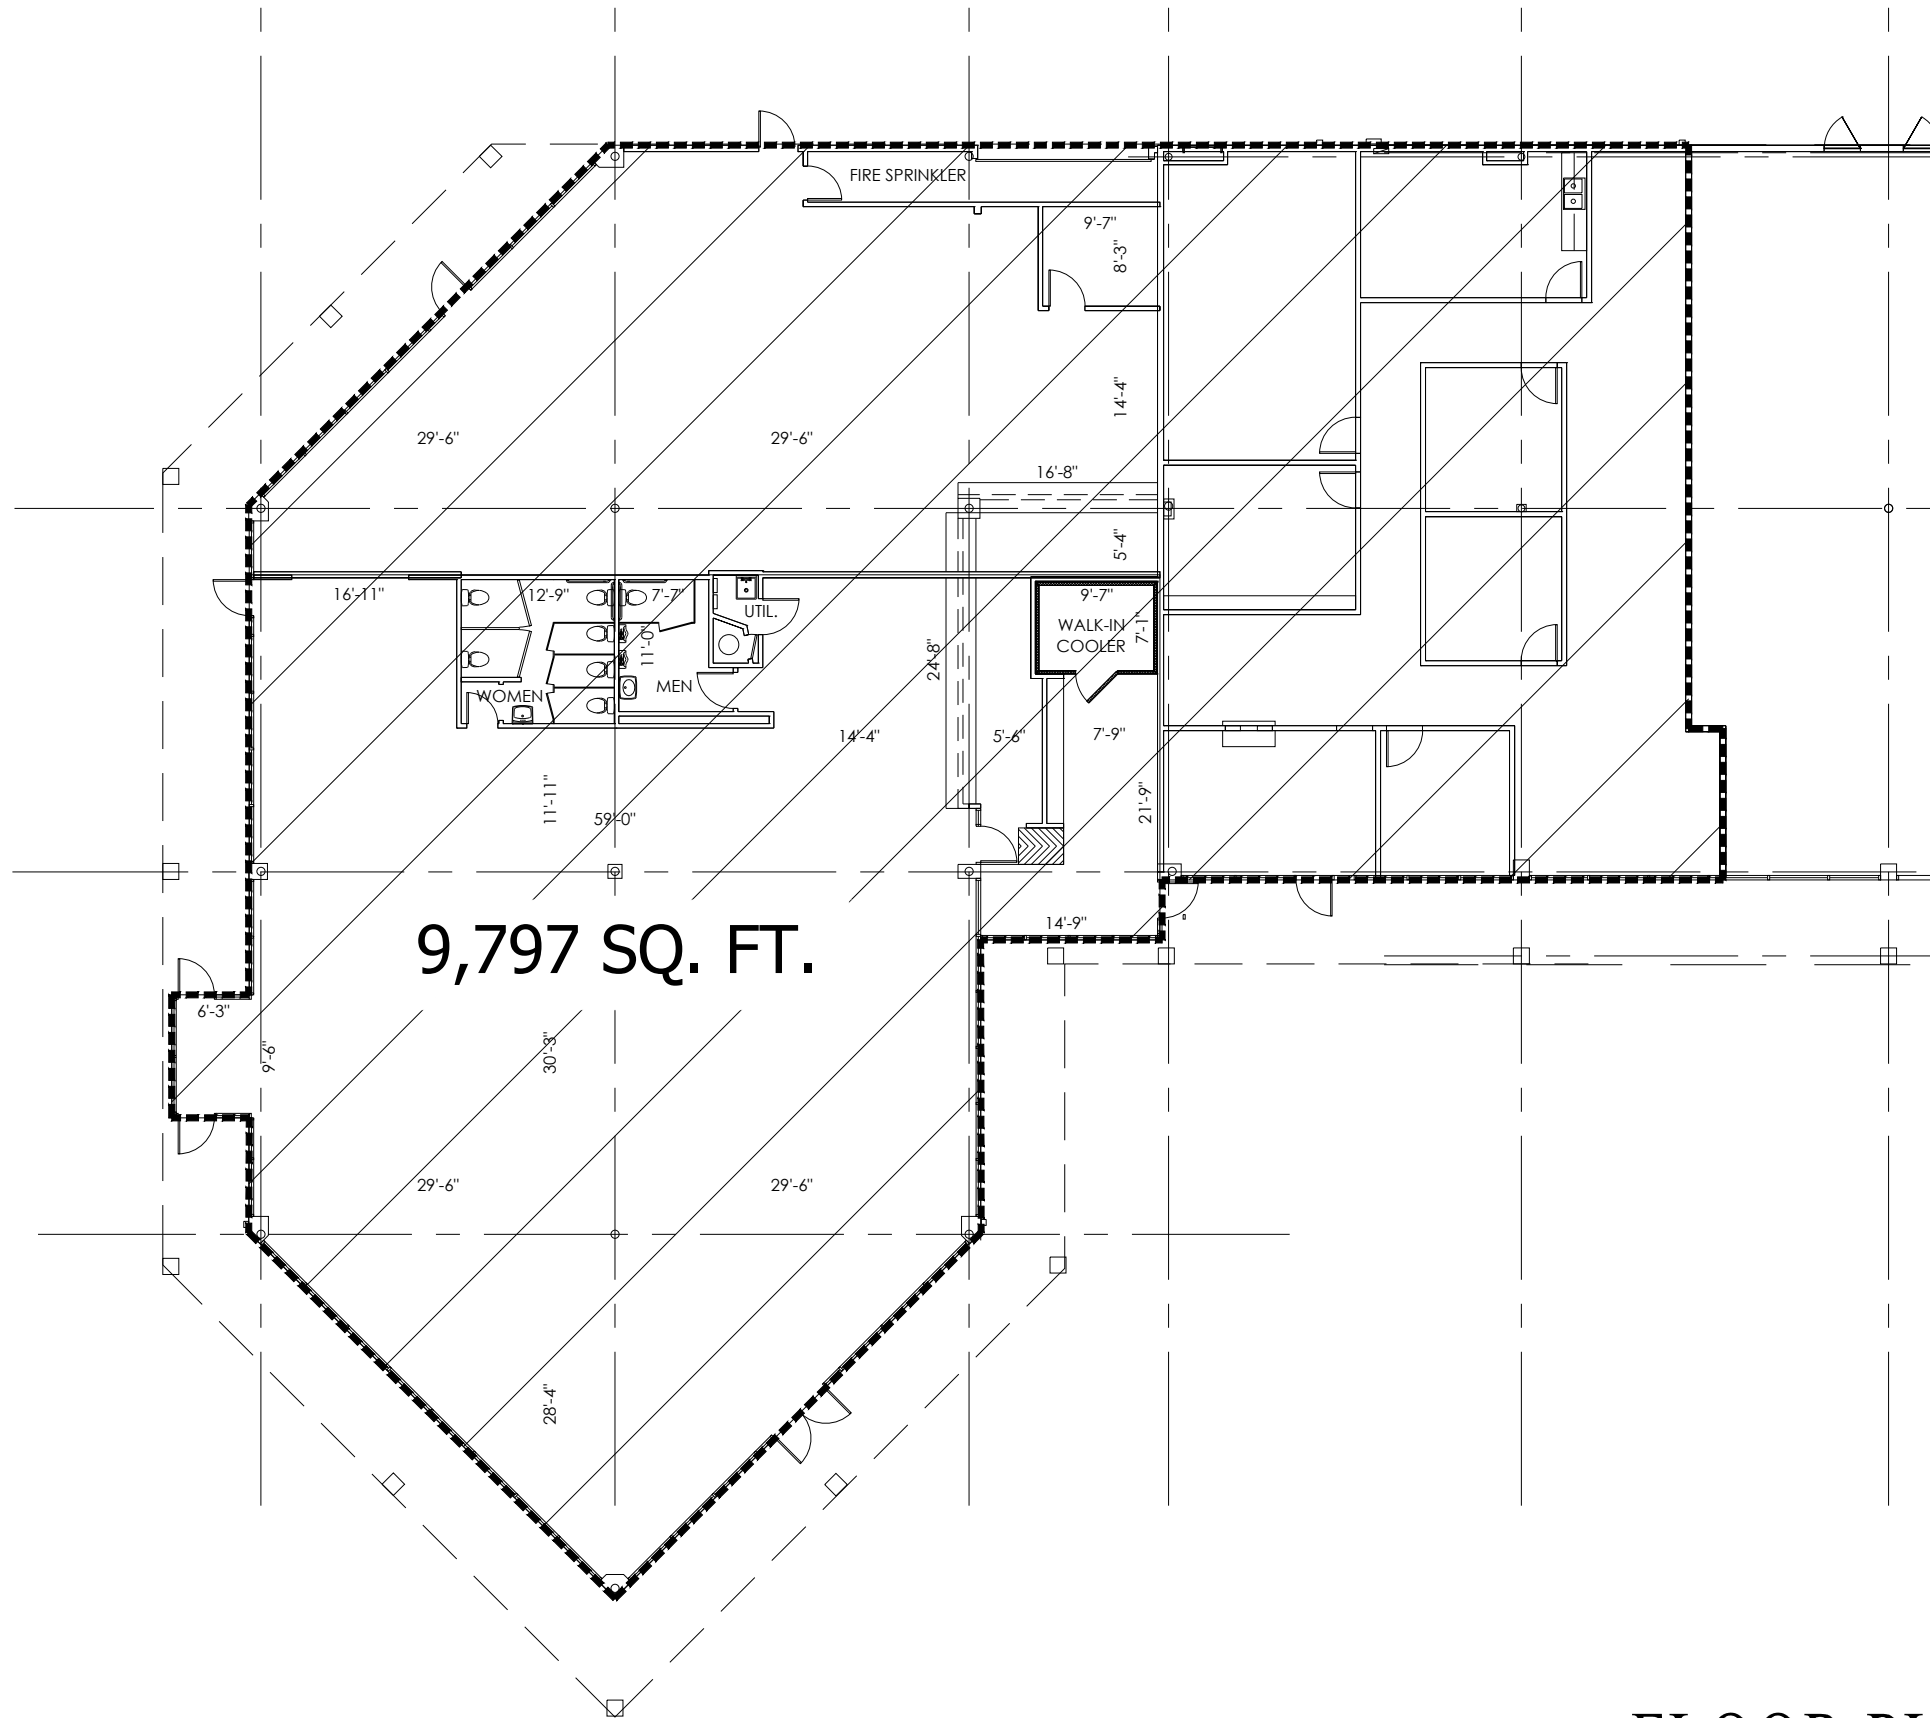

FLOOR PLAN
SCALE 1/16"=1'-0"

 


NORTH

W. R. Arnquist, AIA

4701 Sycamore St
Dallas, TX 75204-7029
214.796.6170
bill.arnquist@outlook.com

I HEREBY CERTIFY THAT THE PORTION
OF THESE DOCUMENTS BEARING MY
SEAL HAVE BEEN PREPARED BY ME OR
UNDER MY SUPERVISION.

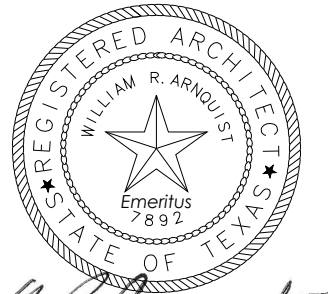

W. R. Arnquist
17 AUG 2021

TENANT SPACE

3650 N BUCKNER BLVD

SUITE 100

DALLAS, TEXAS 75228

17 AUG 2021 - EXISTING BUILDING

Sheet:

A-102